



Location Map
(NOT TO SCALE)



Scan 'n' Reach



Marketed by:

SKYTOWN™

Builders & Developers

Office: 2 Floor, Dev Plaza, Above Shirur Park MORE, 80 Ft Main Road,
Shirur Park, Vidyanagar, Hubballi-580 031. Karnataka. Tel: 0836-2278888
sales@skytowngroup.com | www.skytowngroup.com


For details contact:

Follow us on



This brochure is purely conceptual and does not constitute a legal document. Visual representations are not to be taken as representations of fact and do not form part of an offer or contract. The management reserves the right to add, delete or alter any specifications mentioned hereto without prior notice

Project by
SKYTOWN™
VENTURES

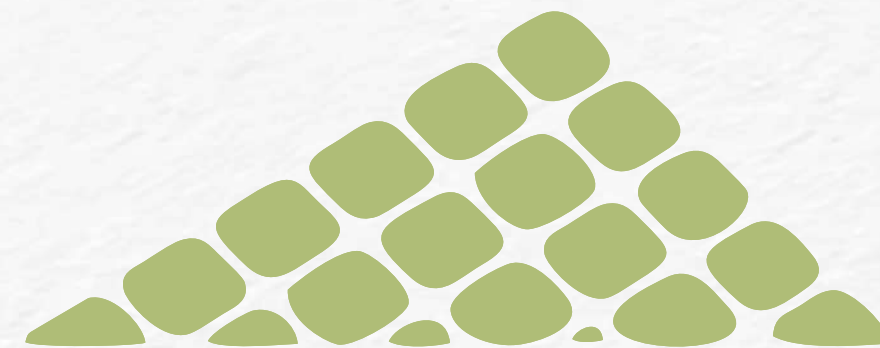

SKYTOWN
BEVERLY HILLS

@ GOKUL, HUBBALLI

RESIDENTIAL LAYOUT

Member of
CREDAI
Hubballi - Dharwad





SKYTOWN
BEVERLY HILLS
@ GOKUL, HUBBALLI

RESIDENTIAL LAYOUT

Attached to NH-4 Bypass
(Pune - Bangalore Highway)
Gokul Hubli

Extension up to 40 Acres

Expected 700+ Plots

Residential Plots

I N T R O D U C I N G

SKYTOWN BEVERLY HILLS – where luxury meets prime location and smart investments. Developed by SKYTOWN GROUP, this prestigious project is nestled @ Gokul, seamlessly attached to NH-4 Pune Bangalore Highway in Hubli.

Enjoy the convenience of living at SKYTOWN BEVERLY HILLS with key destinations just around the corner: KLE Engineering College, NH-4 Pune Bangalore By-Pass Road, INFOSYS Company, Hubli Airport, Gokul Road, New Bus Stand – all within easy reach. Experience a community-centric living surrounded by well-developed Residential Layouts. Your prime location, your lifestyle!

Discover the epitome of elegance and convenience with SKYTOWN BEVERLY HILLS. Your dream home awaits in a location that offers not just a residence but a lifestyle. Invest wisely in a home that defines luxury and convenience!

“Prime Living, Smart Investment, Timeless Returns”

Your home amidst nature
Beverly Hills offers prime
living and lasting returns.





Welcome to SKYTOWN BEVERLY HILLS

A unique living space in Gokul, Hubli. Anticipating over 700 plots on up to 40 acres, experience the tranquility and beauty of this expansive area.

BUILDING a lively community, SKYTOWN BEVERLY HILLS is set to be home to numerous families, fostering a close-knit and vibrant neighborhood.

FEATURED WITH a broad range of top-tier amenities, our residences redefine what it means to call a place home, ensuring an outstanding living experience.

STANDING OUT from the crowd, SKYTOWN BEVERLY HILLS comes with excellent facilities that make your living experience exceptional.


FEATURES & AMENITIES

- Water facility through individual tap (HDPE)
- Asphalted road with tree guards.
- Plots as per vastu.
- Electricity & street lighting.
- Underground cable for entire layout.
- Underground drainage system.
- 'Box' shape UCR masonry drain system.
- Landscaped park & children play area.
- Proposed outdoor yoga centre.
- Plots surrounded by trees.
- Ecology sensitive & nature friendly layout with sufficient space for civic amenities.



Proposed Residential Layout

IN R.S.No. 110 at Gokul Village, Hubli

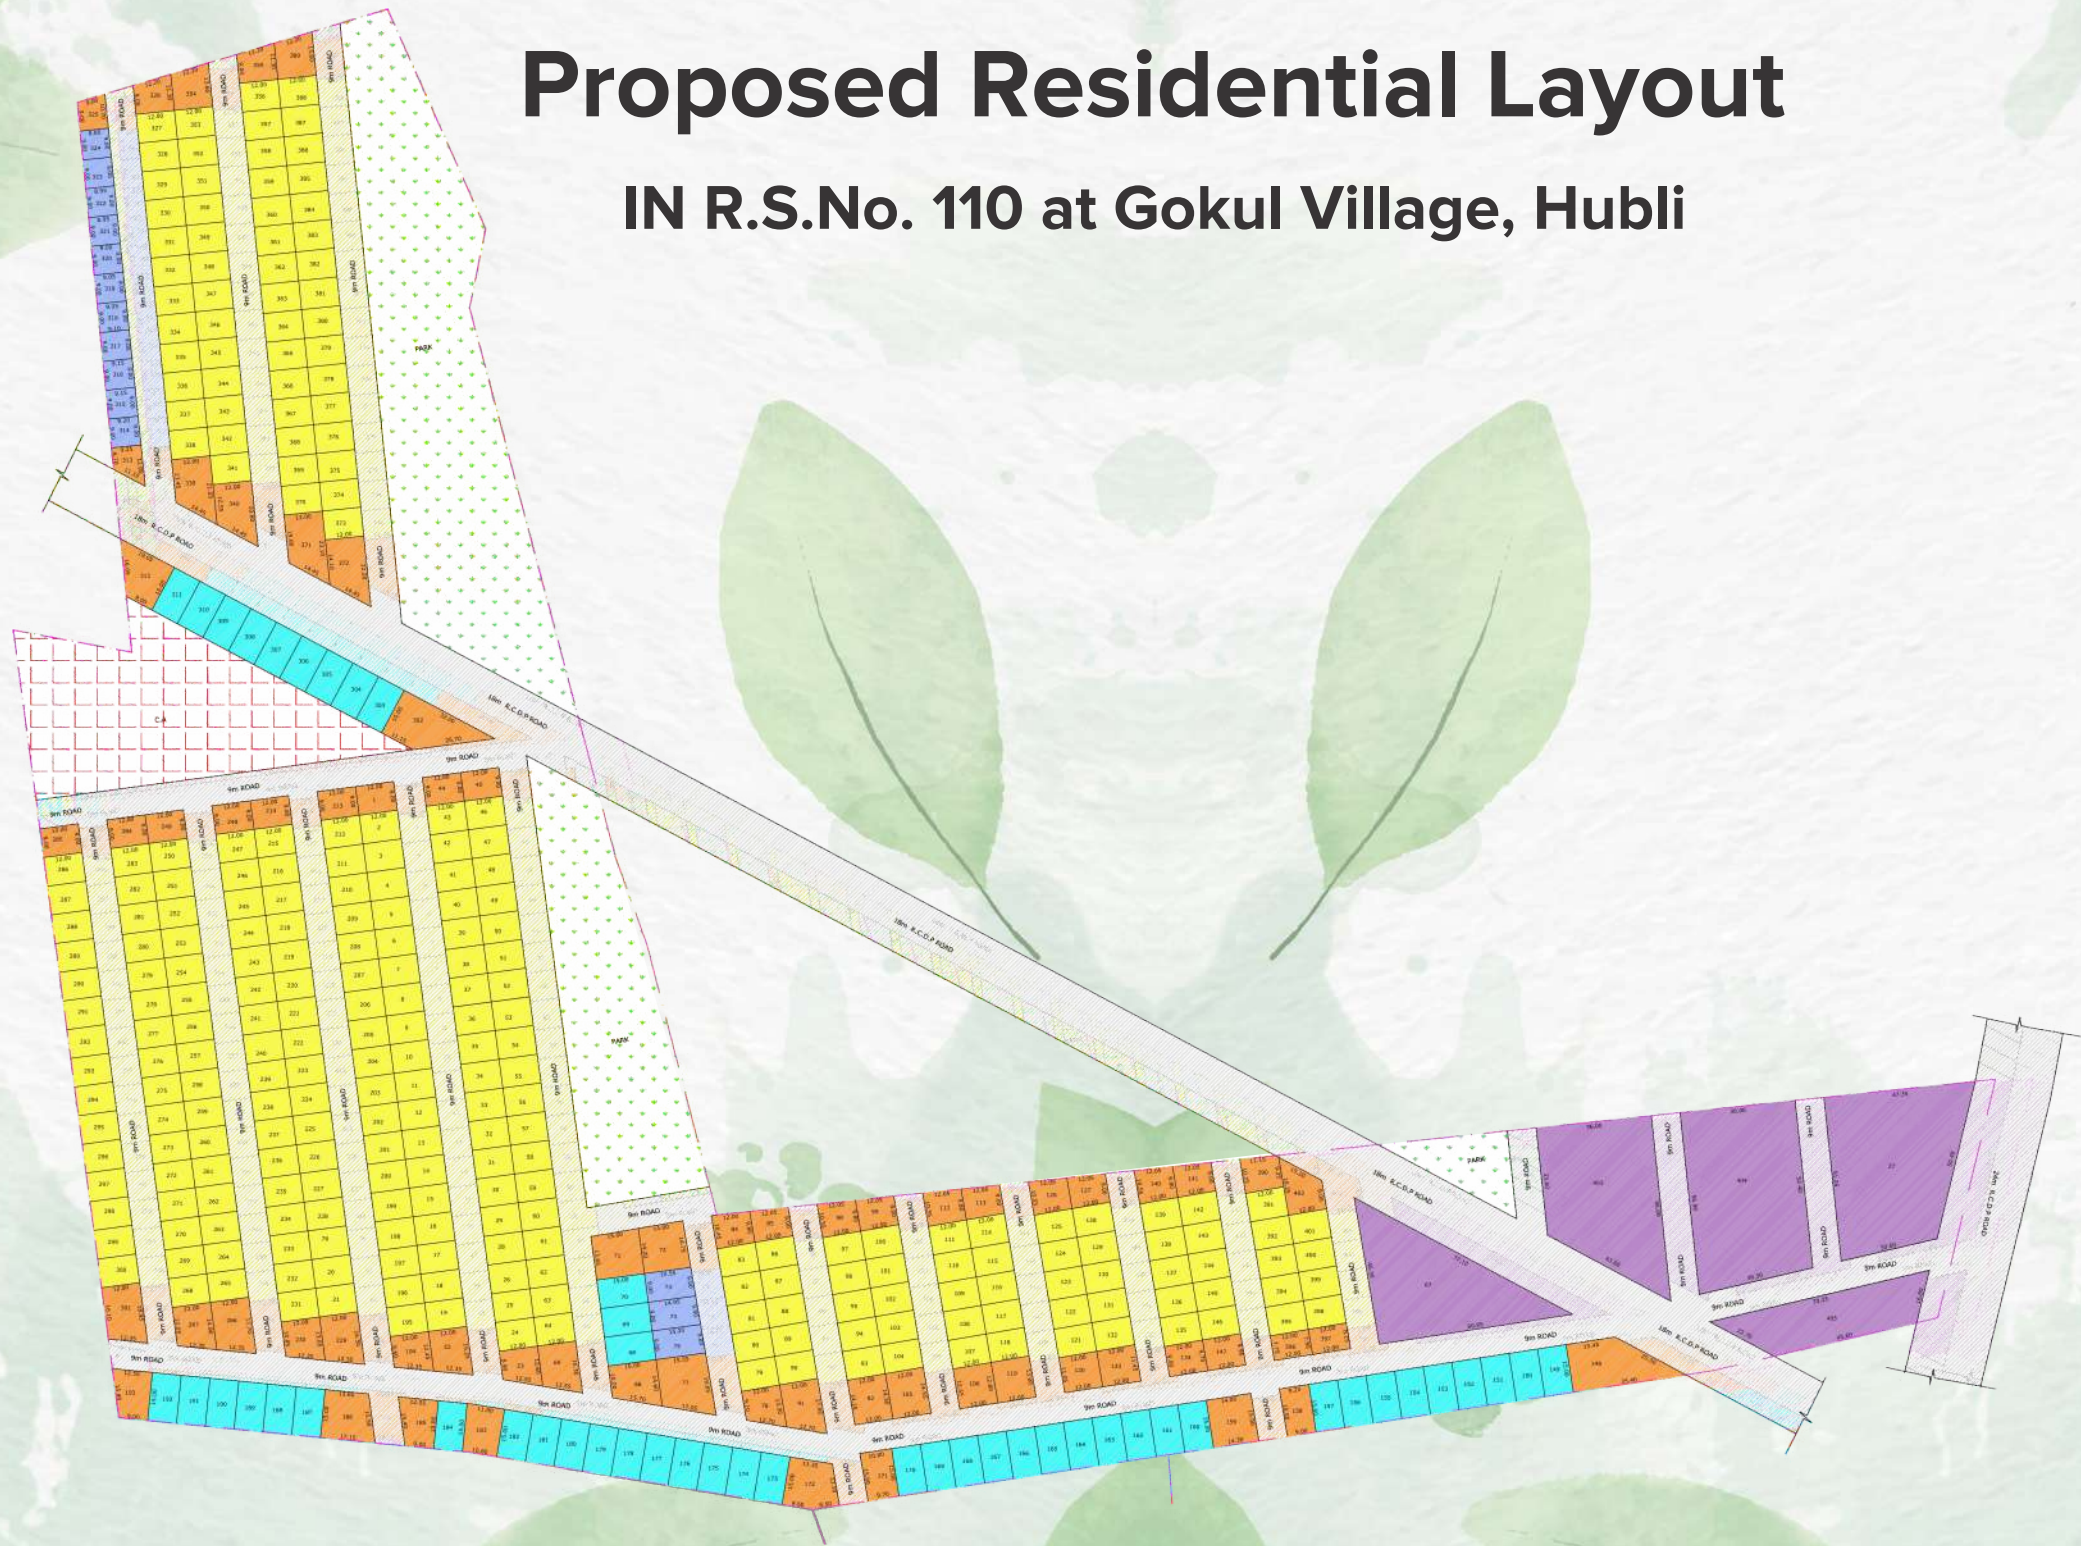

- 9mx12m
- 9mx15m
- 9m wide plots
- ODD
- Commercial plots

